

MONUMENT RECORD
State of Indiana - County of Monroe

Section: 8

Township: 9 North

Range: 1 West


Corner ID: Blm G-07

Monument Description & Remarks: 5/8" Rebar with cap, "BLED SOE TAPP PC 50920094".

Survey Sign 5ft above ground at pt. C

References On File: Bledsoe Tapp & Riggert, Inc. survey, Stuart Boundary Property for Kenneth Stuart (2003), on file in Surveyor Office

RECOVERY TIE DRAWING
Field Book 40 Page No. 44

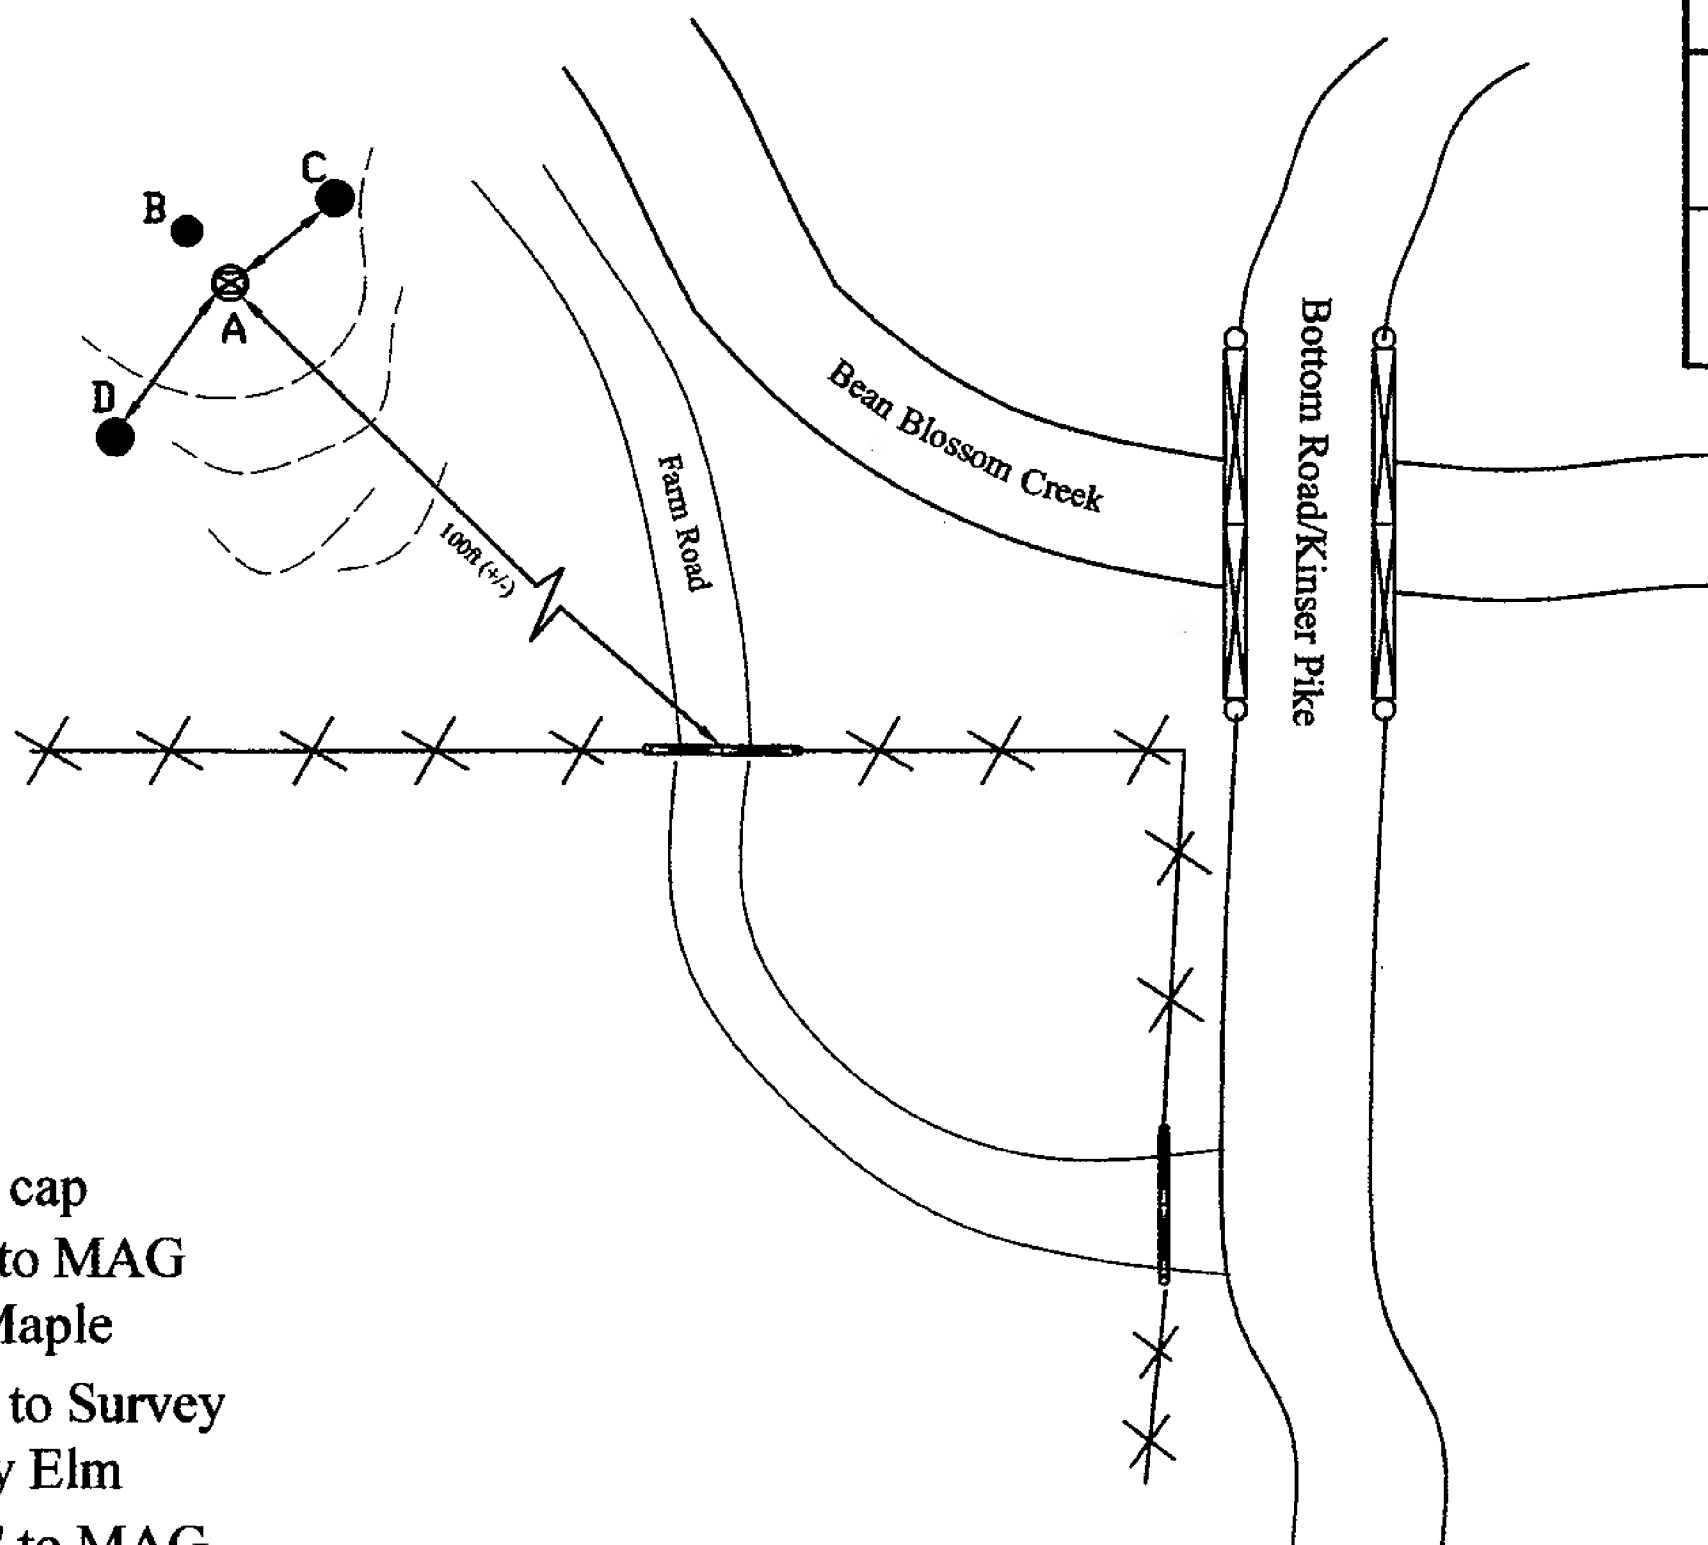

- A - 5/8" Rbar with cap
- B - N 39° W 5.35' to MAG nail in 14" Sugar Maple
- C - N 62° E 12.21' to Survey Sign on 4" Slippery Elm
- D - S 28° W 18.98' to MAG nail in 14" Sugar Maple

Not To Scale
Compass Bearing Magnetic North

I, Kevin P. Enright, Monroe County Surveyor, hereby certify that this document was prepared under my direction in accordance with the provisions of section 36-2-12-11 of the Indiana Code; and the above data is given under my hand and seal this 31st day of January, 2008.

Administered by the Monroe County Surveyor Review Board

Date: 5-13-2008





Blm G-07

01/31/2008